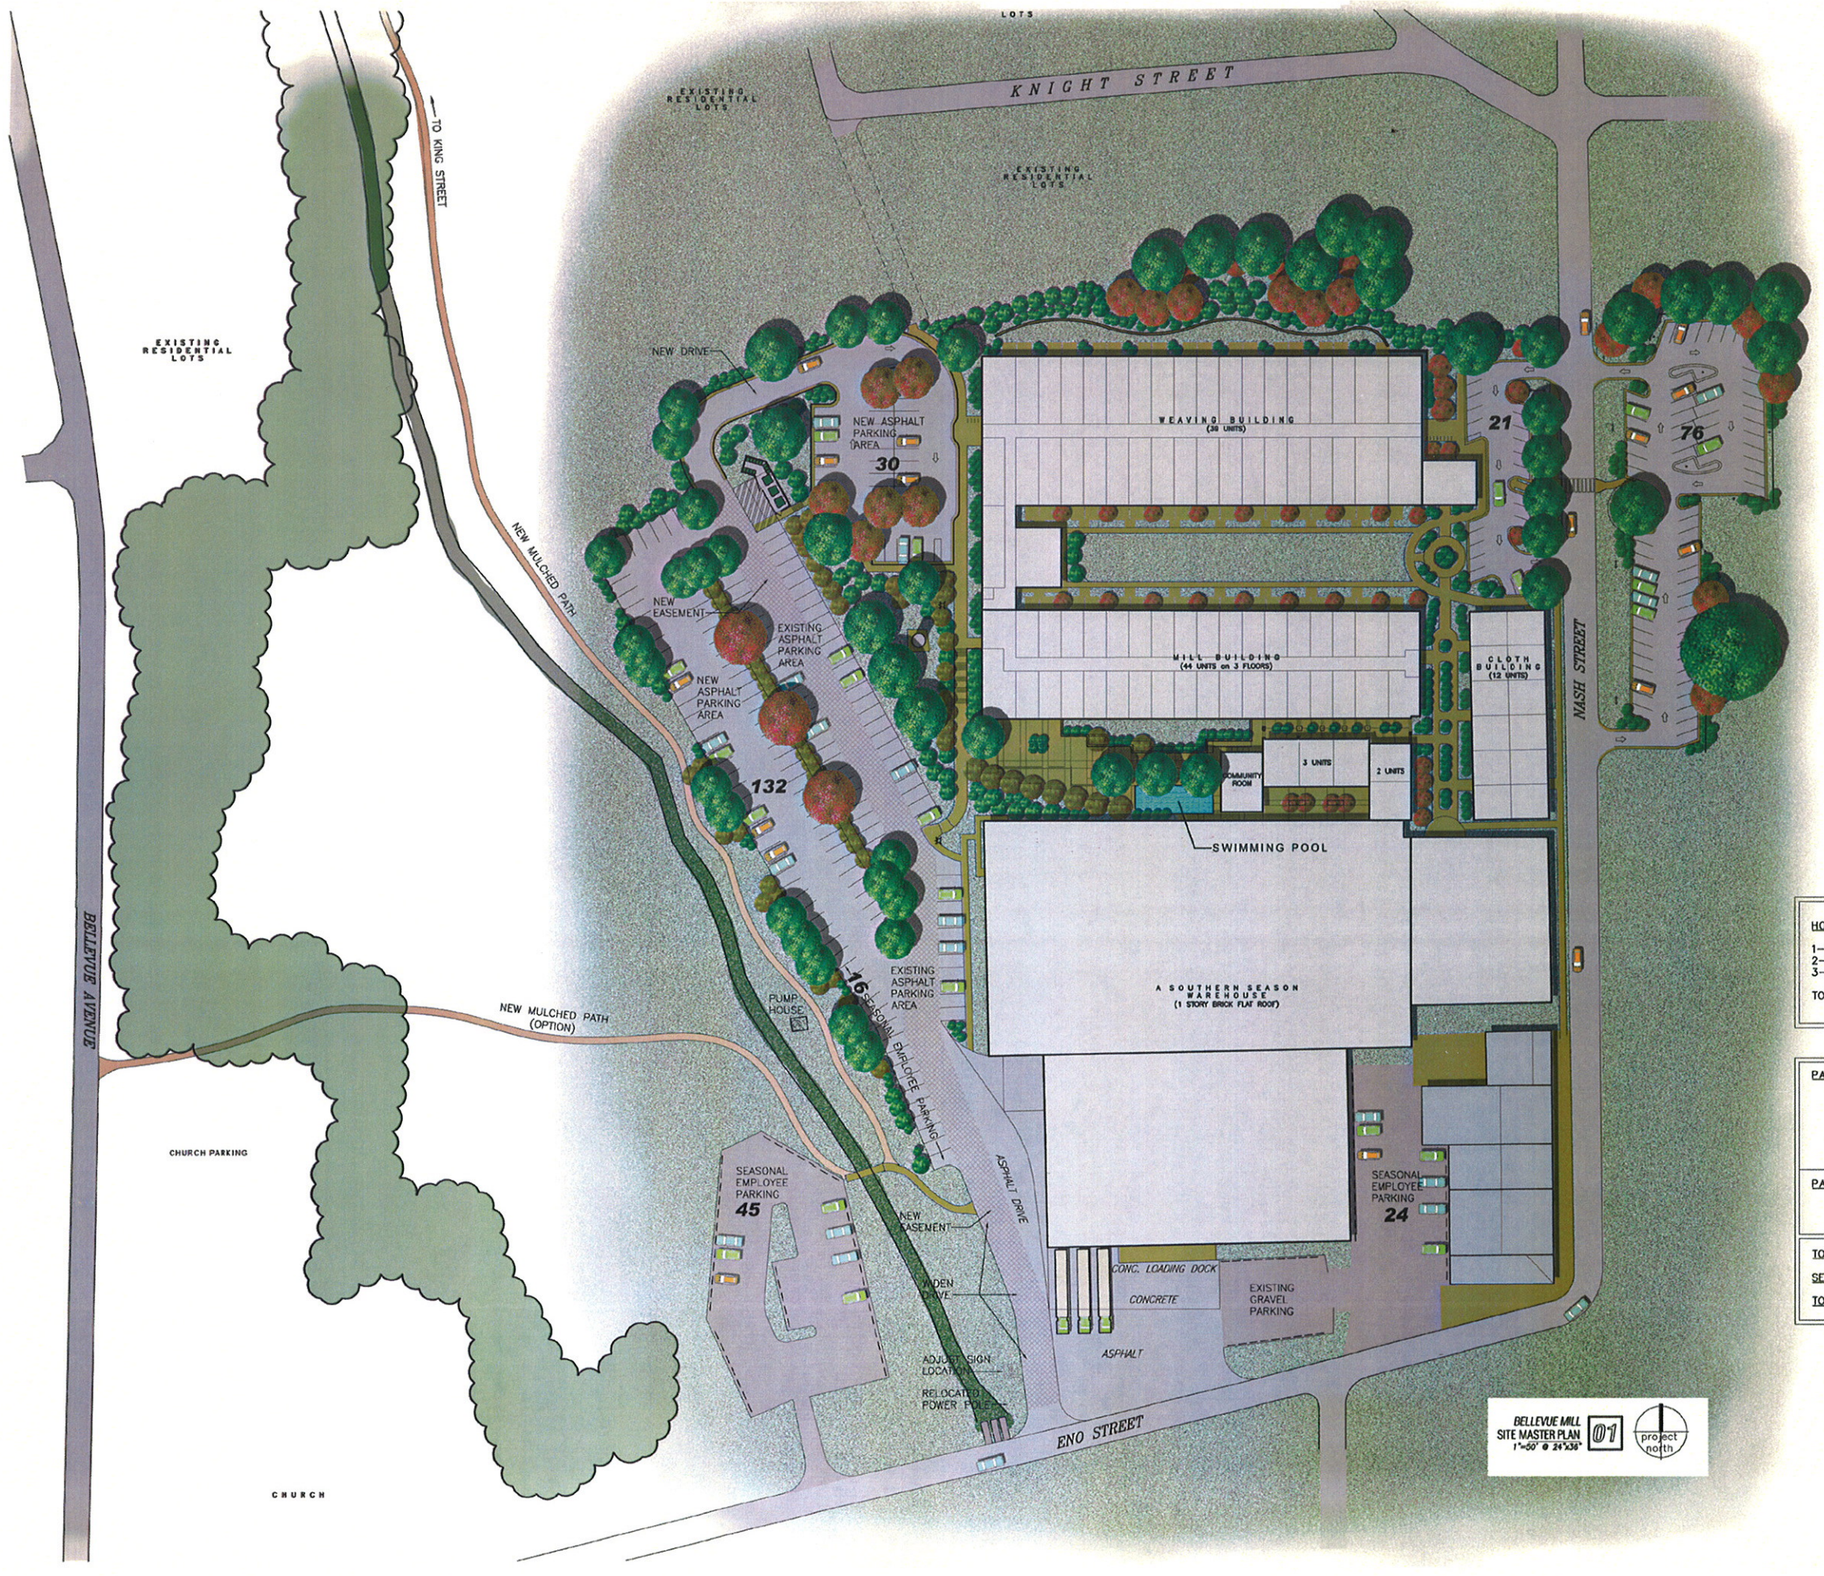

HOUSING UNIT MIX

1-BEDROOM UNITS:	18
2-BEDROOM UNITS:	69
3-BEDROOM UNITS:	17
TOTAL UNITS:	104

PARKING (MULTI-FAMILY) REQUIRED:		
100 APARTMENT UNITS		
-OCCUPANT PARKING		
@ 104x2		208
-VISITOR PARKING		
@ 104/5 =		+ 21
SUBTOTAL REQUIRED		229
PARKING (WAREHOUSE) REQUIRED:		
NUMBER OF EMPLOYEES	30	
SUBTOTAL REQUIRED		30
TOTAL PARKING REQUIRED:		259
SEASONAL EMPLOYEE OVERFLOW:		85
TOTAL PARKING PROVIDED:		344

arda
Bell Architecture
735 Ninth Street
Durham, North Carolina 27705
919 . 286 . 2575 phone
919 . 286 . 1906 facsimile
info@belkarchitecture.net

The Landmark Group
406 E. Fourth St.
Winston-Salem, NC
27101
336.722.9871
336.722.3603 (FAX)

NOT FOR CONSTRUCTION

BELLEVUE MILL

BELLEVUE DEVELOPMENT, LLC
NASH STREET, HILLSBOROUGH, NORTH CAROLINA

Project BELLEVUE
Date: 29 APR 2009
Issue: REVIEW
Revisions

Drawn By
ARDA

Content
CAMPUS DESIGN MASTER PLAN

Sheet
LP1.0