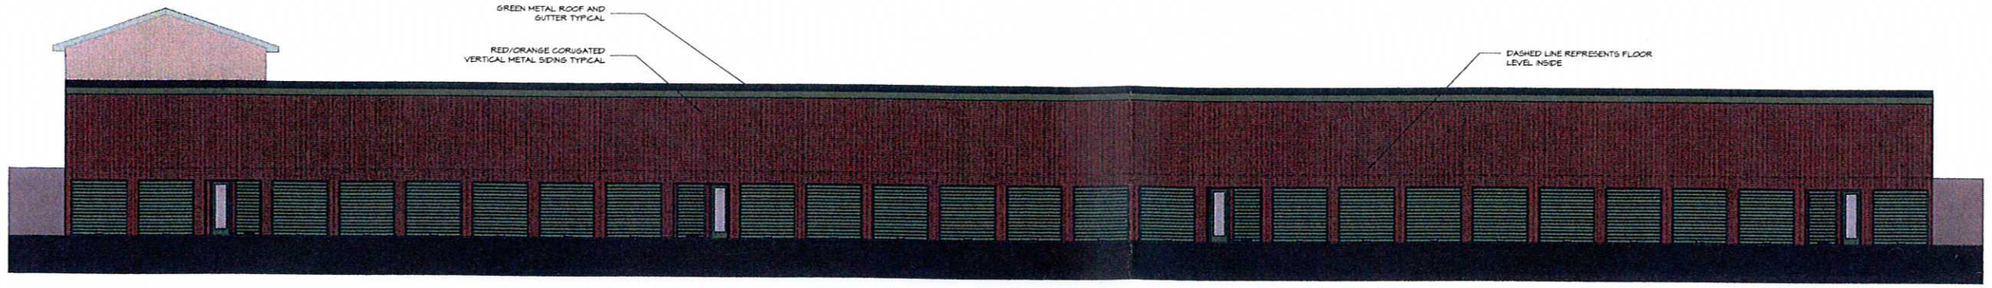

4 / C-7 BUILDING #1 BACK ELEVATION
1" = 10'-0"

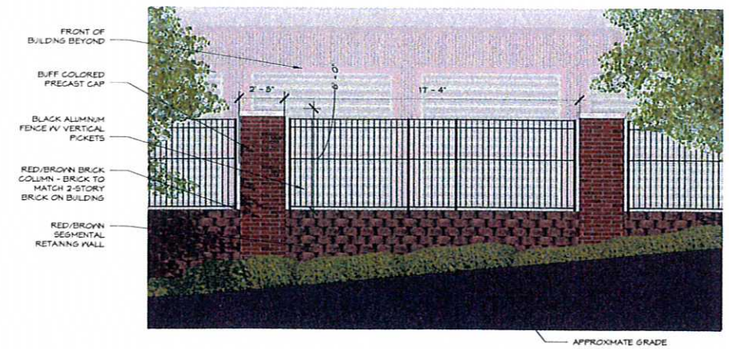

3 / C-7 RETAINING WALL AND 6' DECORATIVE FENCE ELEVATION
1/4" = 1'-0"

2 / C-7 ENLARGED FRONT ELEVATION
DETAIL BUILDING #1
1/4" = 1'-0"

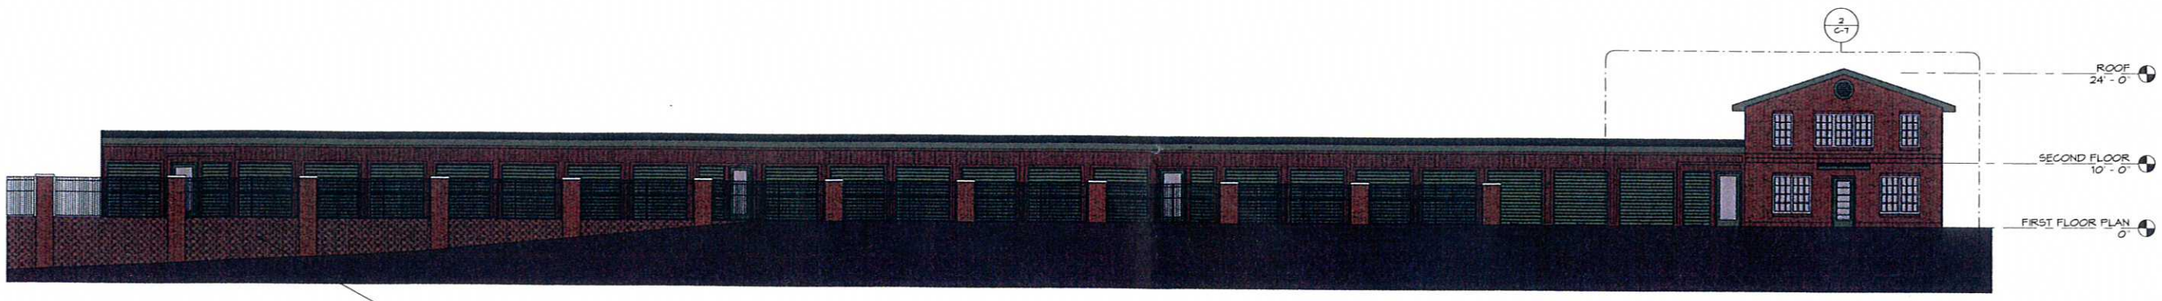

1 / C-7 BUILDING #1 FRONT ELEVATION
3/32" = 1'-0"

HagerSmith DESIGN PA
Architecture
Landscape Architecture
Planning
Interior Design
PO Box1308
300 South Dawson Street
Raleigh, North Carolina 27602
Fax. 919.828.4050
www.hagersmith.com

PHILIP POST & ASSOCIATES
ENGINEERS
PLANNERS
SURVEYORS
401 Providence Rd., #200
Chapel Hill, NC 27514
919.493.1177
919.493.2600
Greensboro: 336.580.8169
Firm License C-0347

BUILDING ELEVATIONS

VALLEY FORGE SELF STORAGE
410 VALLEY FORGE ROAD

ORANGE COUNTY, NC
HILLSBOROUGH

SCALE VARIES
DRAWN BY BDG
CHECKED BY BDG
DATE 11/21/11
PROJECT NO. 5890201.03
DRAWING NO.

The drawings, specifications and ideas contained herein are the property of Philip Post & Associates, Inc. and are not to be used in whole or in part for any other project without the written authorization of Philip Post & Associates, Inc. This restriction includes reproduction or alteration of these plans in any form or manner whatsoever, by any means electronic or mechanical, including photocopying, recording, storage in an information retrieval system, or otherwise. Any unauthorized use, alteration or reproduction will be prosecuted to the maximum extent permitted by law.
COPYRIGHT 2011 ——— Philip Post & Associates, Inc.

REVISIONS
2 11/28/11 - TRC REVIEW #2

SHEET C-7
OF 10

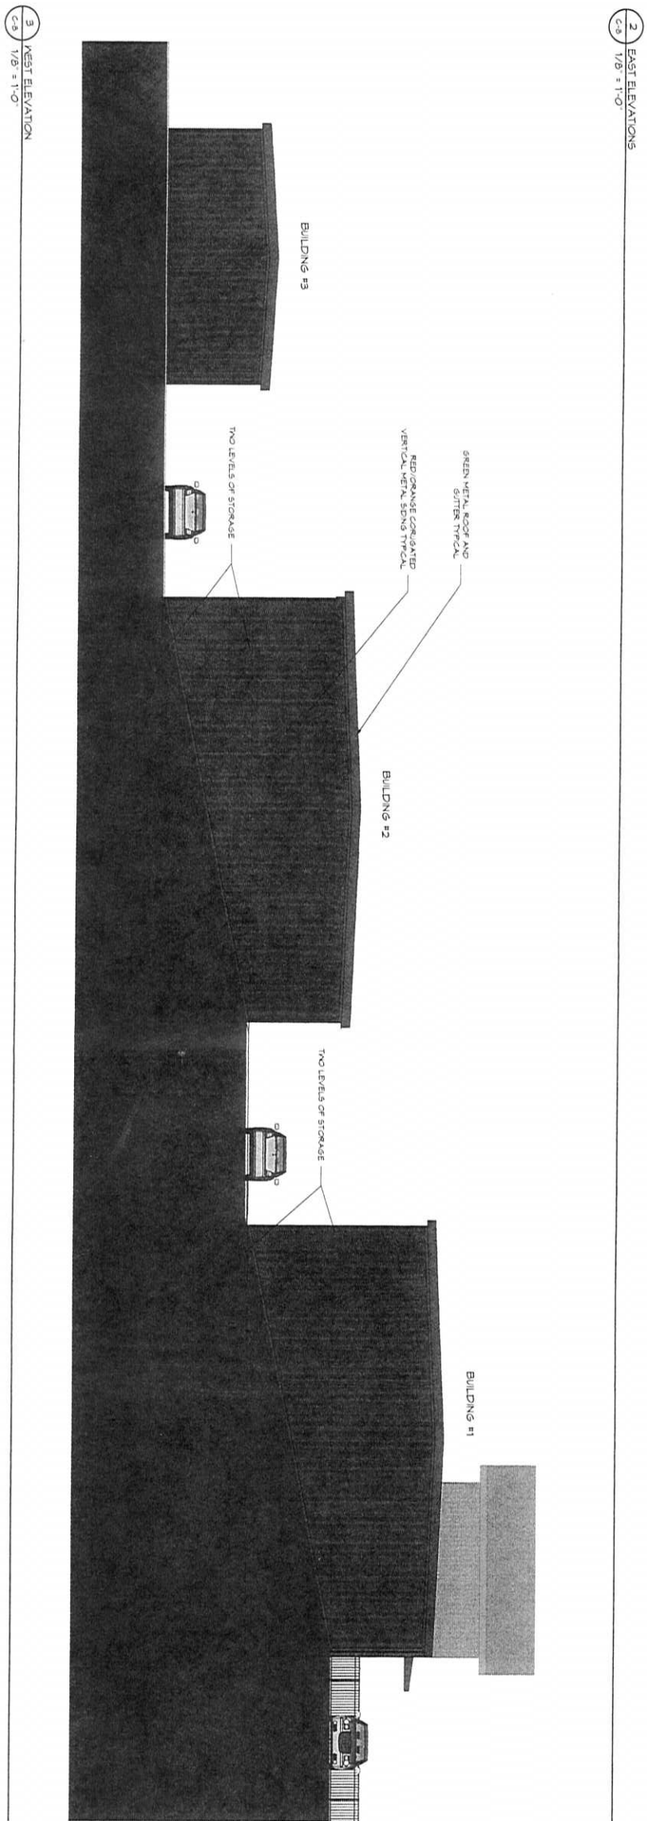

3 C-8 WEST ELEVATION
1/8" = 1'-0"

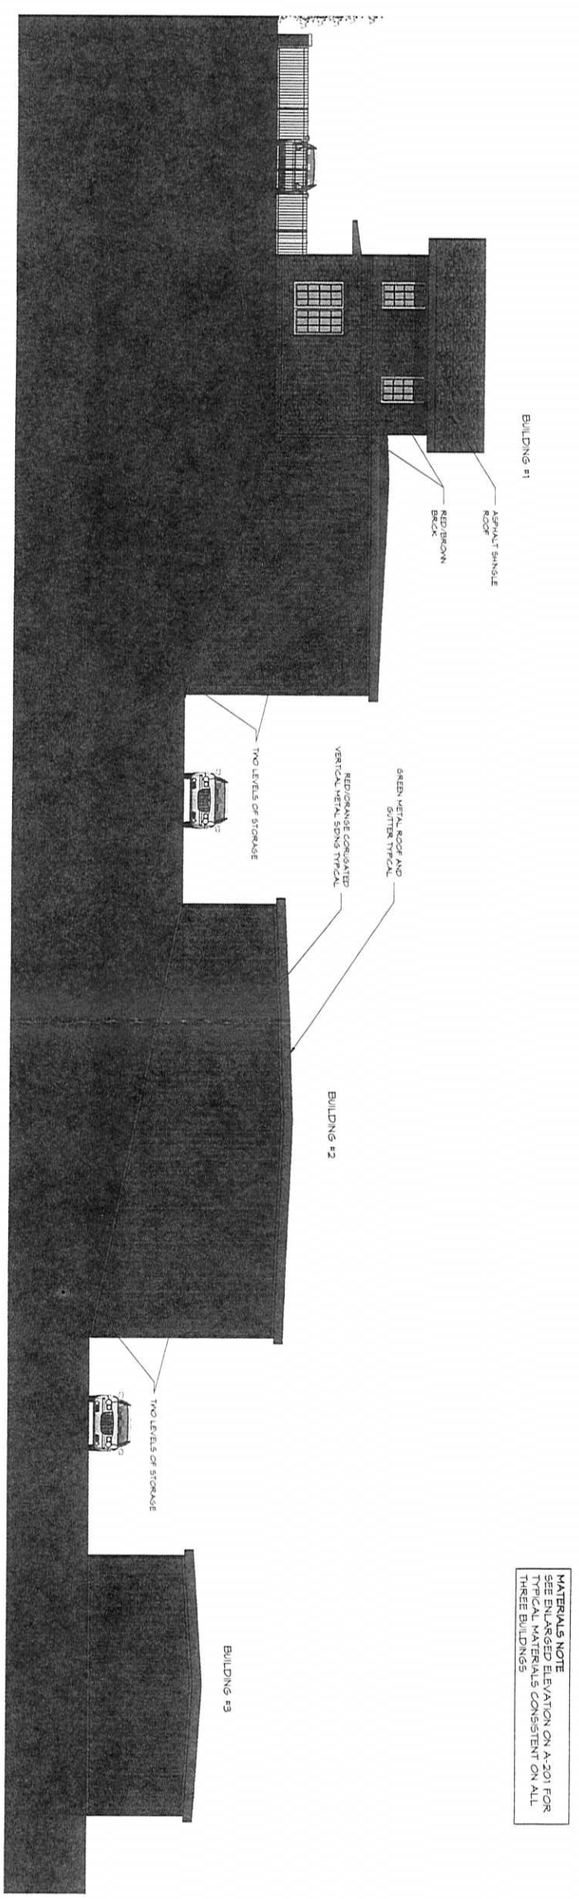

2 C-8 EAST ELEVATIONS
1/8" = 1'-0"

MATERIALS NOTE
SEE ENLARGED ELEVATION ON A-201 FOR TYPICAL MATERIALS CONSISTENT ON ALL THREE BUILDINGS

HagerSmith DESIGN PA
Architecture
Landscape Architecture
Planning
Interior Design
PO Box1308
300 South Dawson Street
Raleigh, North Carolina 27602
Fax. 919.828.4050
www.hagersmith.com

REVISIONS
2 11/28/11 : TRC REVIEW #2

SCALE VARIES
DRAWN BY BDG
CHECKED BY BDG
DATE 11/21/11
PROJECT NO. 580201.03
DRAWING NO.

This drawing is the property of Philip Post and Associates Inc. and is not to be reproduced or copied in whole or in part. It is only to be used for the project and for the site specifically identified herein and is not to be used on any other project or site. It is to be returned upon the written request of Philip Post & Associates, Inc.
COPYRIGHT 2011 ——— Philip Post & Associates, Inc.

BUILDING ELEVATIONS

VALLEY FORGE SELF STORAGE
410 VALLEY FORGE ROAD
HILLSBOROUGH ORANGE COUNTY, NC

PHILIP POST & ASSOCIATES
ENGINEERS
PLANNERS
SURVEYORS
401 Providence Rd. #200
Chapel Hill, NC 27514
919.929.1173
919.493.2600
Greensboro: 336.580.8169
Firm License C-0347

SHEET C-8
OF 10

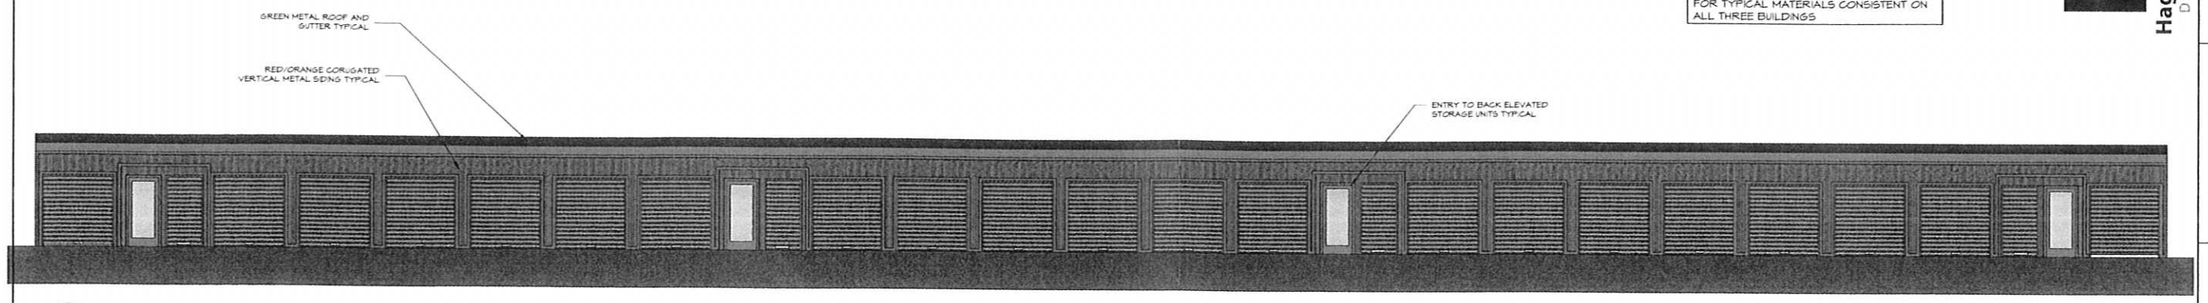

2 / C-9 BUILDING #2 FRONT ELEVATION
1/8" = 1'-0"

MATERIALS NOTE
SEE ENLARGED ELEVATION ON SHEET C-7 FOR TYPICAL MATERIALS CONSISTENT ON ALL THREE BUILDINGS

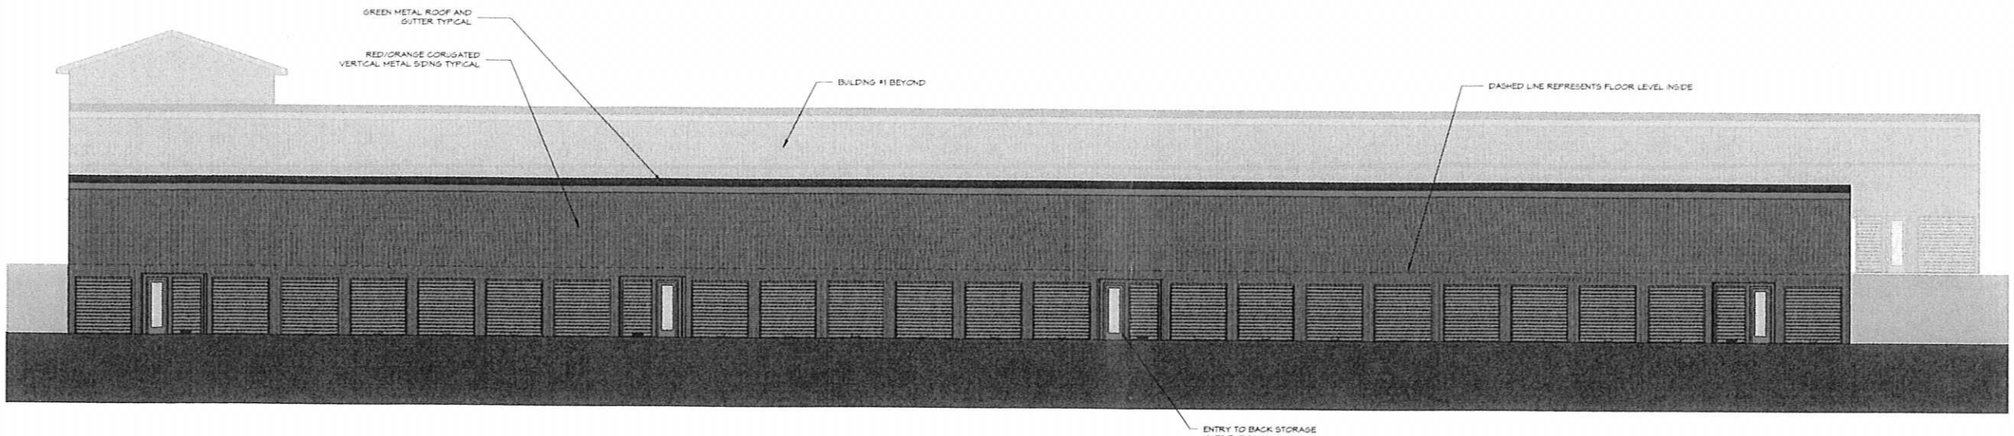

3 / C-9 BUILDING #2 BACK ELEVATION
1" = 10'-0"

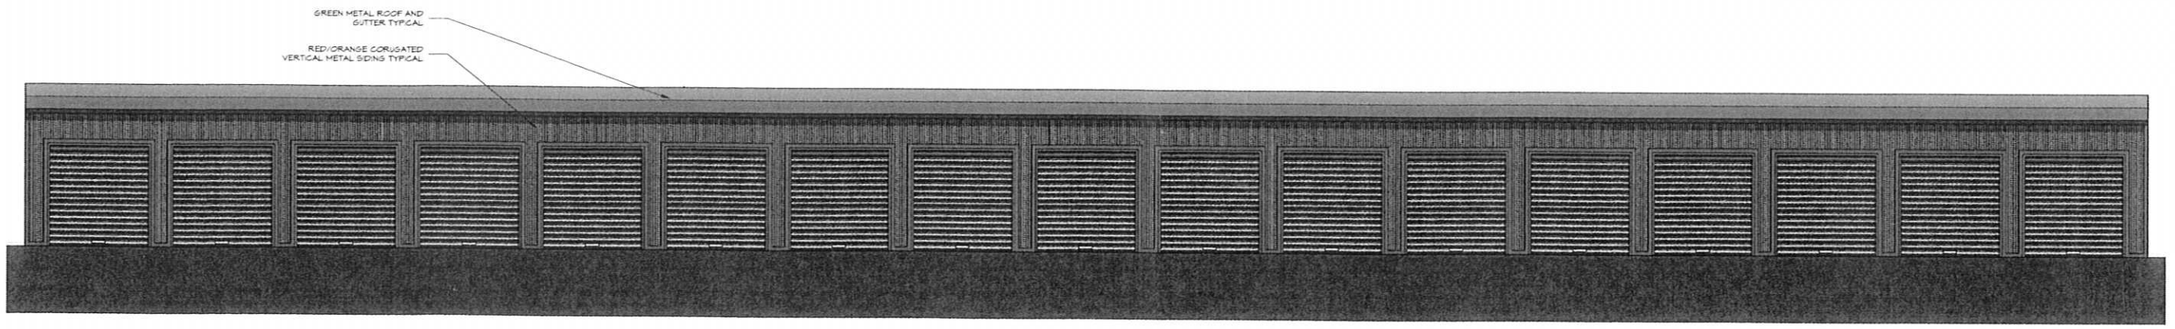

1 / C-9 BUILDING #3 FRONT - BACK ELEVATION THE SAME
3/16" = 1'-0"

Architecture
Landscape Architecture
Planning
Interior Design

PO Box1308
300 South Dawson Street
Raleigh, North Carolina 27602
Fax: 919.828.4050
www.hagersmith.com

HagerSmith DESIGN PA

PHILIP POST & ASSOCIATES
ENGINEERS
PLANNERS
SURVEYORS
401 Providence Rd., #200
Chapel Hill, NC 27514
919.493.1775
919.493.2600
Greensboro: 336.580.8169
Firm License C-0347

BUILDING ELEVATIONS

VALLEY FORGE SELF STORAGE
410 VALLEY FORGE ROAD
HILLSBOROUGH
ORANGE COUNTY, NC

SCALE VARIES
DRAWN BY BDG
CHECKED BY BDG
DATE 11/21/11
PROJECT NO. 580201.03
DRAWING NO.

This set is the property of Philip, Post & Associates, Inc. and is not to be used for any other purpose and may not be used for the project set for in the agreement between the owner and Philip, Post & Associates, Inc. without the prior written consent of Philip, Post & Associates, Inc. and unless it is returned upon its written request.
COPYRIGHT 2011 ——— Philip, Post & Associates, Inc.

REVISIONS
2 11/28/11 - TRC REVIEW #2

SHEET C-9
OF 10