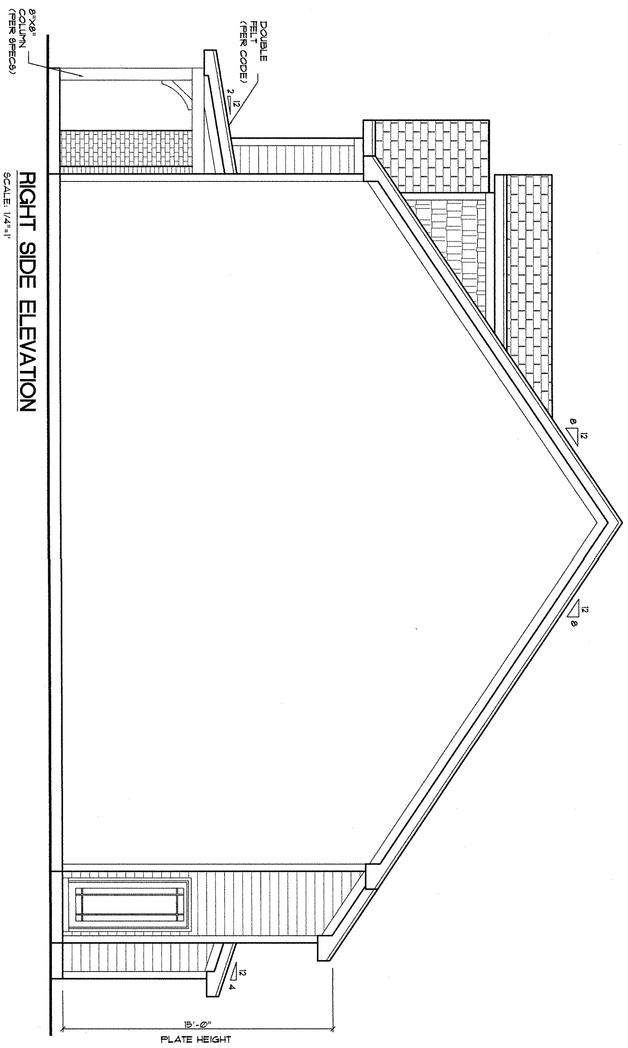

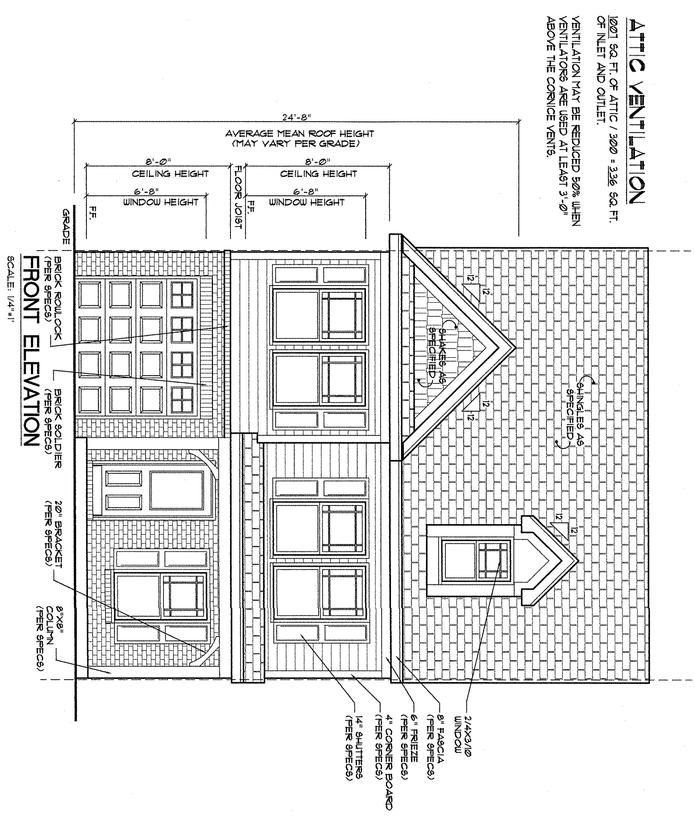

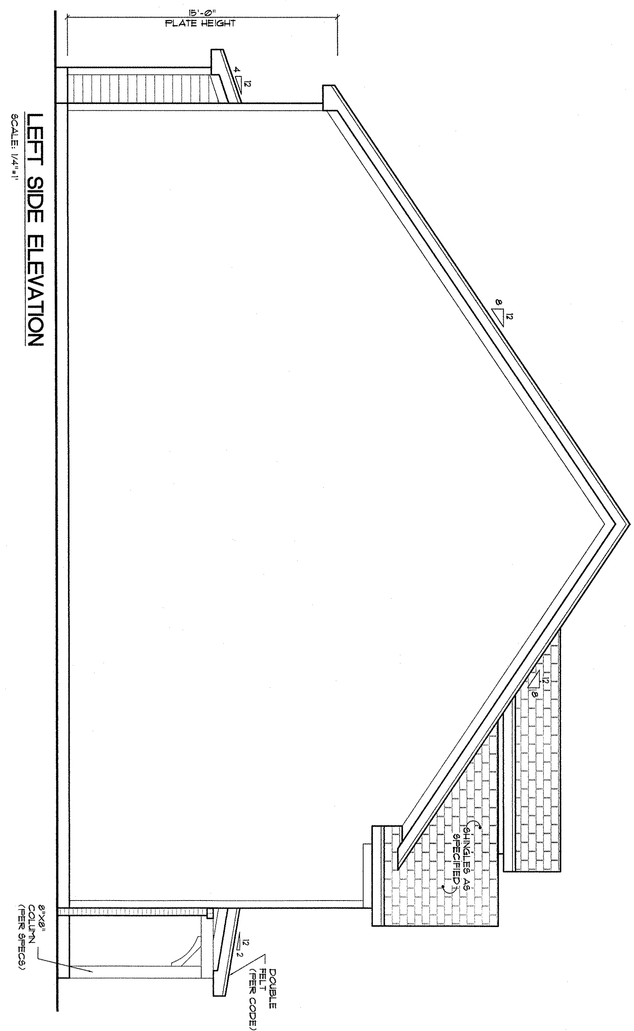

BRADDOCK PARK ASSOCIATES, INC
"THE CHATHAM"

FRAZIER HOME DESIGN, LLC.
www.frazierhomedesign.com
365 BARNHILL LANE
WAKE FOREST, NC 27587
O: (919)-342-3755 F: (919)-648-2503

ELEVATIONS

DATE: 06/16/2009
DRAWN BY: TF
REVISION DATE: 08/12/2009

SHEET NO: 9 of 15

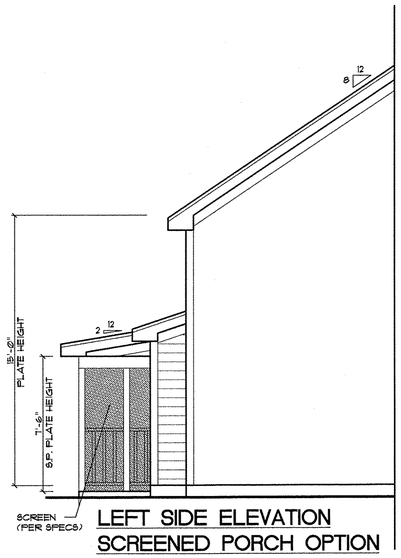

LEFT SIDE ELEVATION
SCREENED PORCH OPTION

SCALE: 1/4"=1'

REAR ELEVATION
SCREENED PORCH OPTION

SCALE: 1/4"=1'

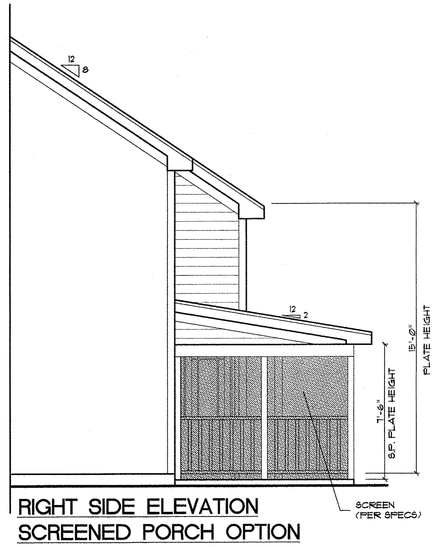

RIGHT SIDE ELEVATION
SCREENED PORCH OPTION

SCALE: 1/4"=1'

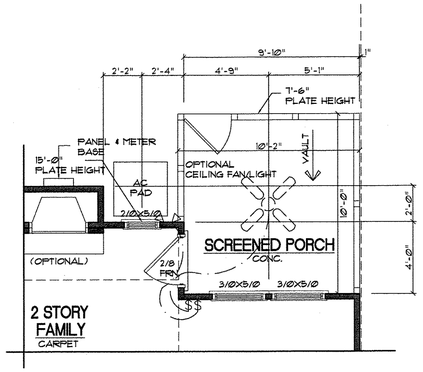

SCREENED PORCH OPTION

SCALE: 1/4"=1'

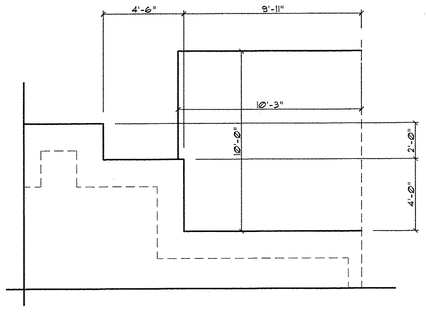

FOUNDATION
SCREENED PORCH OPTION

SCALE: 1/4"=1'

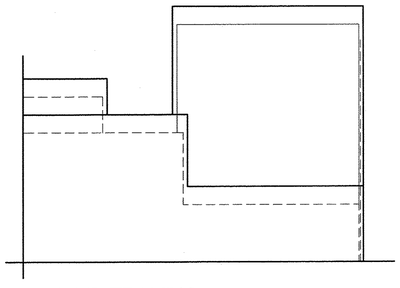

ROOF FRAMING
SCREENED PORCH OPTION

SCALE: 1/4"=1'

www.frazierhomedesign.com
FRAZIER HOME DESIGN, LLC.
365 BARNHILL LANE
WAKE FOREST, NC 27587
O: (919)-342-3755 F: (919)-648-2503

BRADDOCK PARK ASSOCIATES, INC
"THE CHATHAM"

DATE:	06/16/2009
DRAWN BY:	TF
REVISION DATE:	08/12/2009

OPTIONAL
SCREENED PORCH

SHEET NO.
10 of 15

ATTIC VENTILATION

1158 SQ. FT. OF ATTIC / 300 = 3.86 SQ. FT. OF INLET AND OUTLET.

VENTILATION MAY BE REDUCED 50% WHEN VENTILATORS ARE USED AT LEAST 3'-0" ABOVE THE CORNICE VENTS.

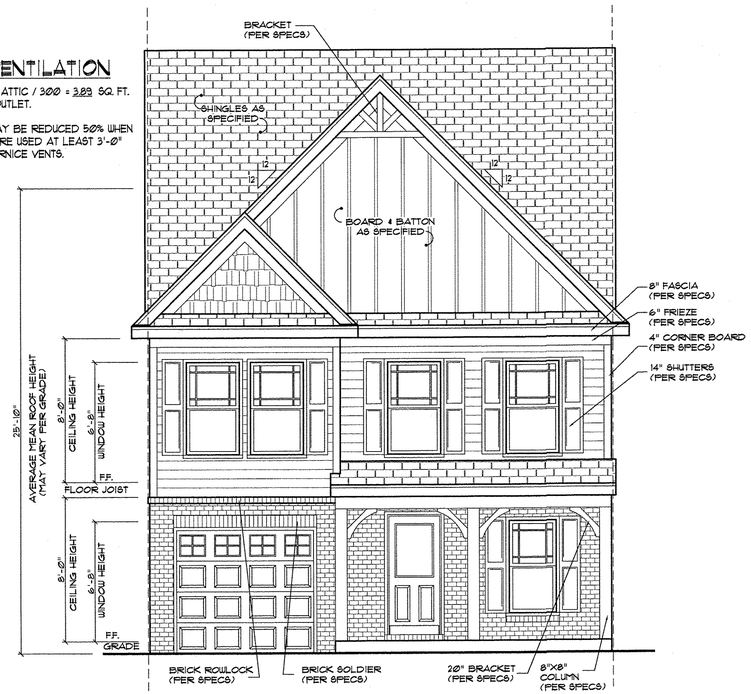

FRONT ELEVATION-"A"

SCALE: 1/4"=1'

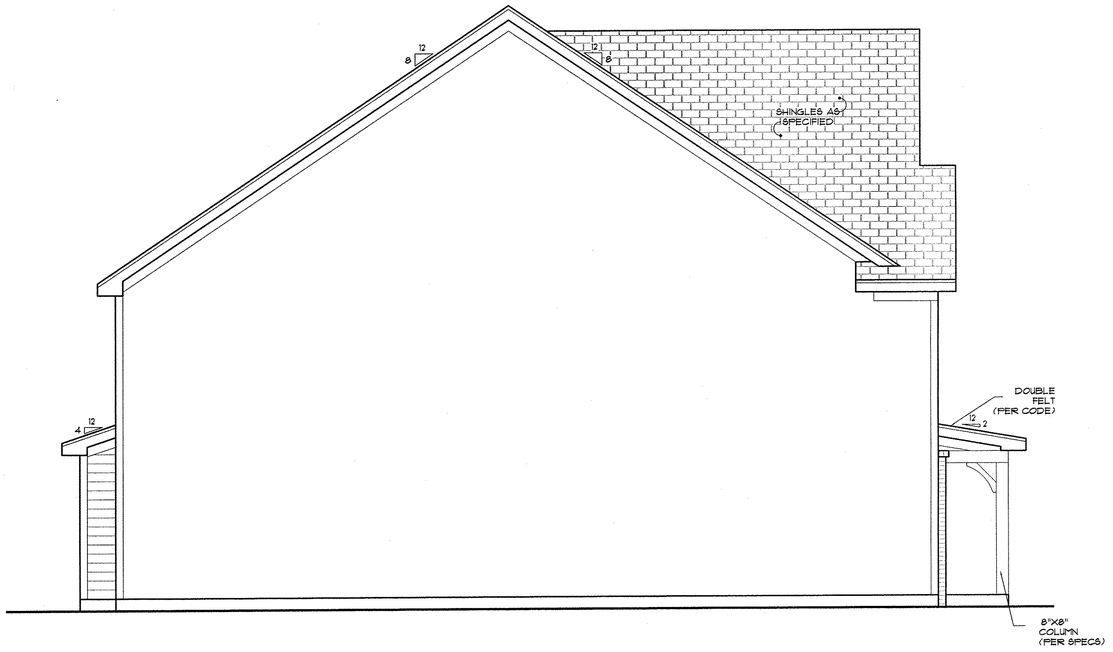

LEFT SIDE ELEVATION-"A"

SCALE: 1/4"=1'

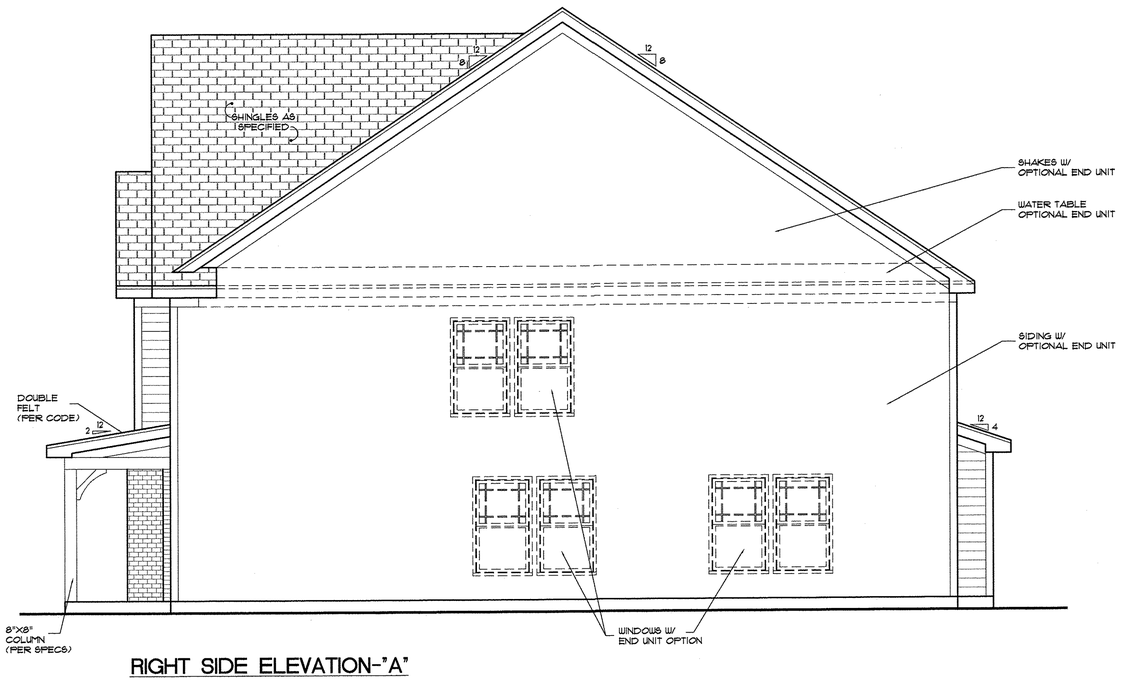

RIGHT SIDE ELEVATION-"A"

SCALE: 1/4"=1'

REAR ELEVATION-"A"

SCALE: 1/4"=1'

www.frazierhomedesign.com
FRAZIER HOME DESIGN, LLC.
365 BARNHILL LANE
WAKE FOREST, NC 27587
O: (919)-342-3755 F: (919)-648-2503

BRADDOCK PARK ASSOCIATES, INC
"THE EATON"

DATE:	06/16/2009
DRAWN BY:	TF
REVISION DATE:	08/12/2009

OPTIONAL ELEVATION-"A"

SHEET NO. 11 of 15

ATTIC VENTILATION

1158 SQ. FT. OF ATTIC / 300 = 3.89 SQ. FT. OF INLET AND OUTLET.

VENTILATION MAY BE REDUCED 50% WHEN VENTILATORS ARE USED AT LEAST 3'-0" ABOVE THE CORNICE VENTS.

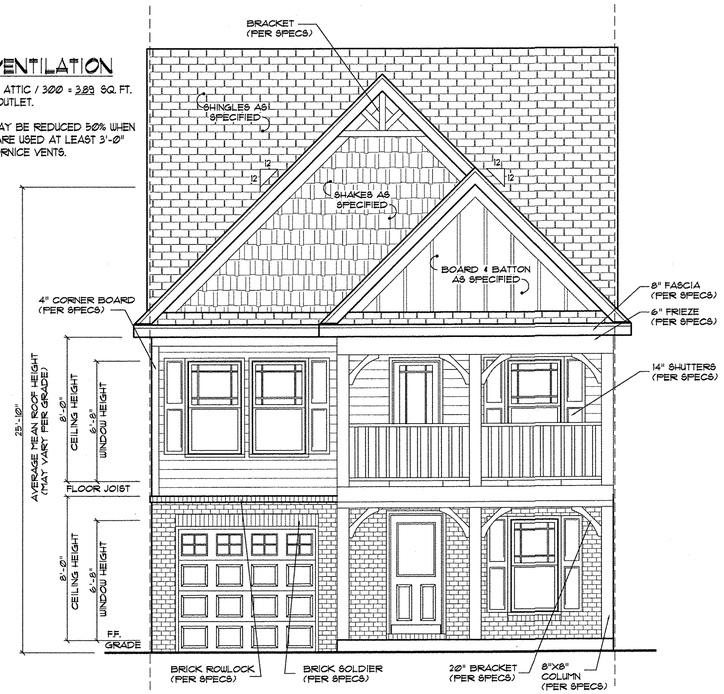

FRONT ELEVATION-"B"

SCALE: 1/4"=1'

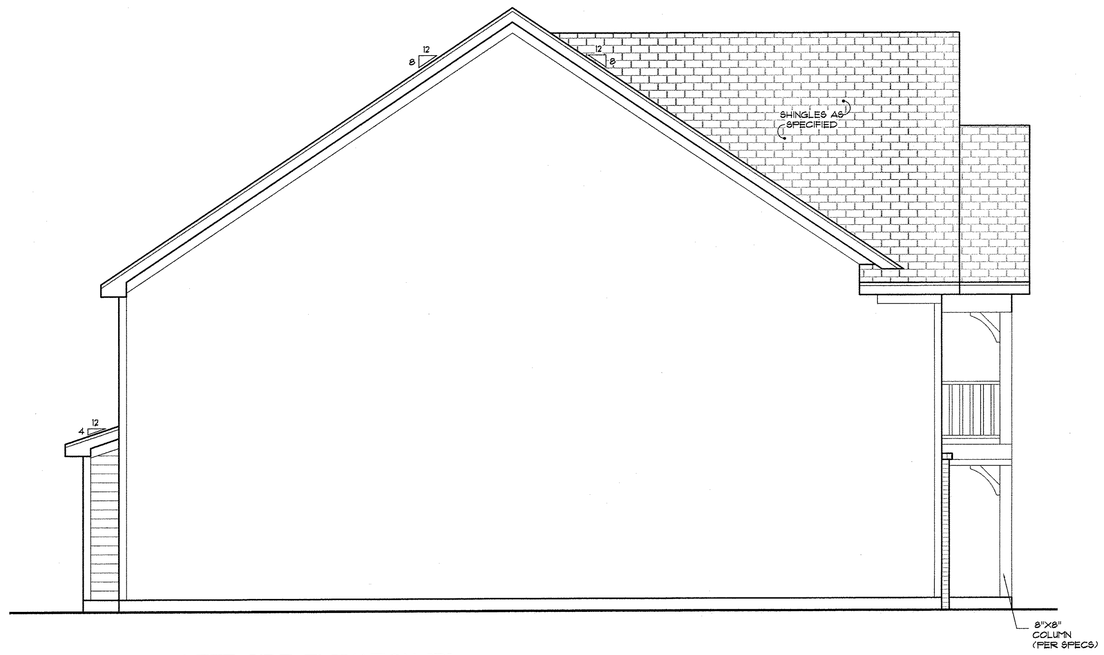

LEFT SIDE ELEVATION-"B"

SCALE: 1/4"=1'

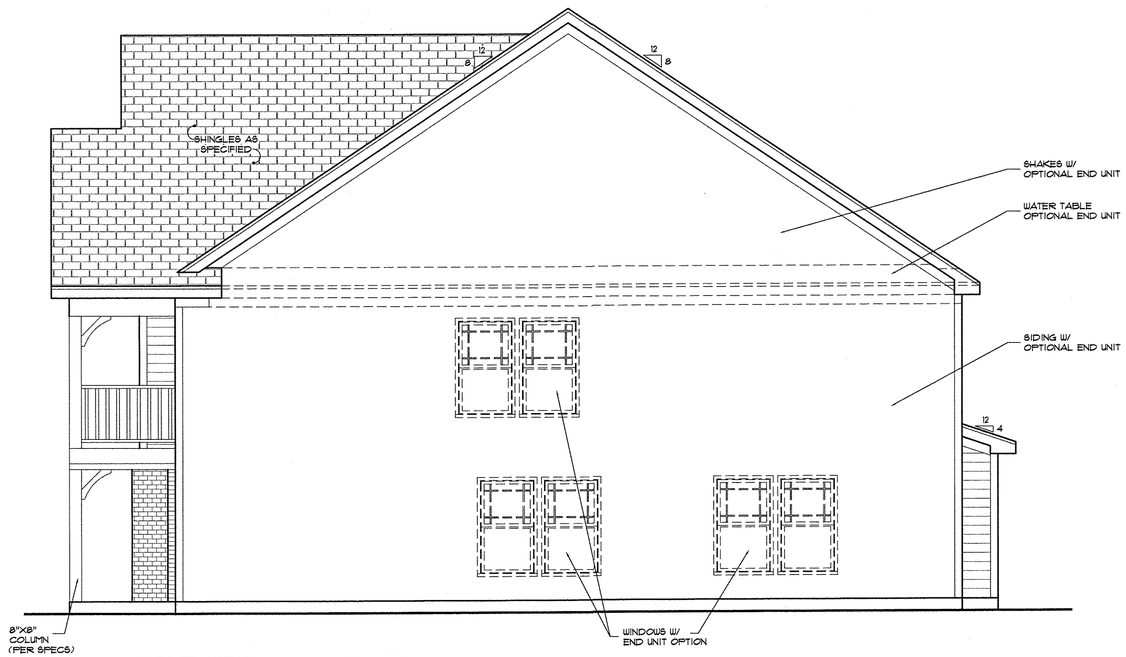

RIGHT SIDE ELEVATION-"B"

SCALE: 1/4"=1'

REAR ELEVATION-"B"

SCALE: 1/4"=1'

www.frazierhomedesign.com
FRAZIER HOME DESIGN, LLC.
365 BARNHILL LANE
WAKE FOREST, NC 27587
O: (919)-342-3755 F: (919)-648-2503

BRADDOCK PARK ASSOCIATES, INC
"THE EATON"

DATE:	06/16/2009
DRAWN BY:	TF
REVISION DATE:	08/12/2009

OPTIONAL ELEVATION-"B"

SHEET NO. 12 of 15

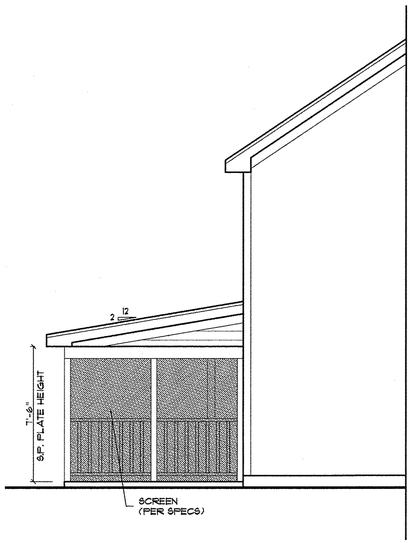

LEFT SIDE ELEVATION
SCREENED PORCH OPTION
SCALE: 1/4"=1'

REAR ELEVATION
SCREENED PORCH OPTION
SCALE: 1/4"=1'

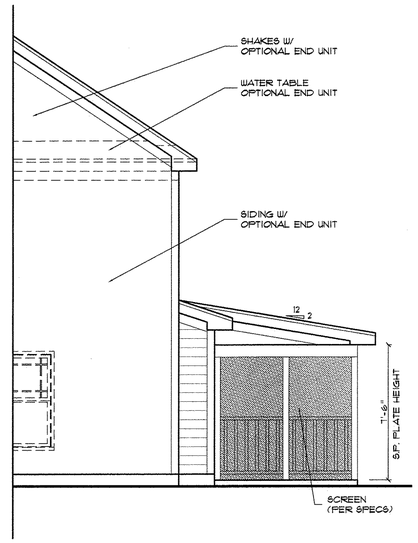

RIGHT SIDE ELEVATION
SCREENED PORCH OPTION
SCALE: 1/4"=1'

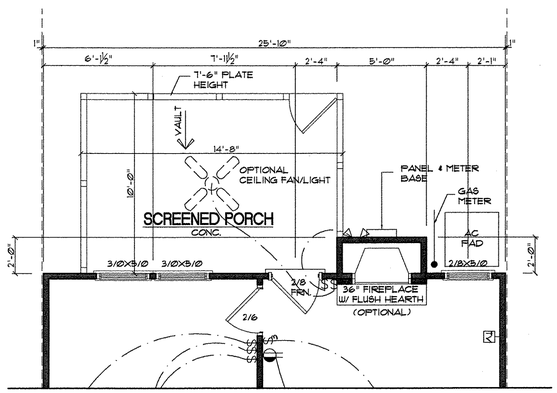

SCREENED PORCH OPTION
SCALE: 1/4"=1'

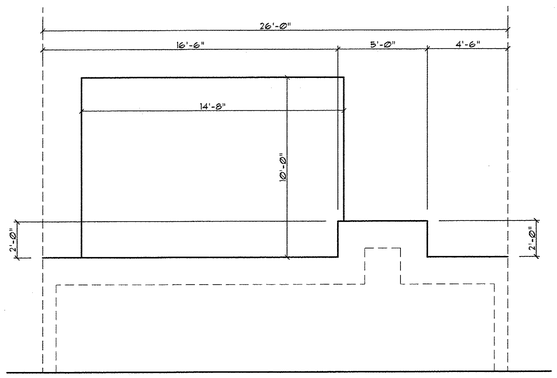

FOUNDATION
SCREENED PORCH OPTION
SCALE: 1/4"=1'

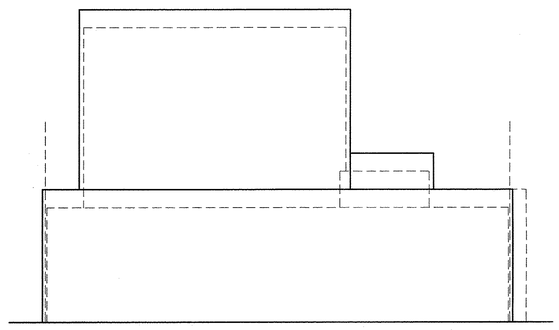

ROOF FRAMING
SCREENED PORCH OPTION
SCALE: 1/4"=1'

FRAZIER HOME DESIGN, LLC.
www.frazierhomedesign.com
365 BARNHILL LANE
WAKE FOREST, NC 27587
O: (919)-342-3755 F: (919)-648-2503

BRADDOCK PARK ASSOCIATES, INC
"THE EATON"

DATE:	06/16/2009
DRAWN BY:	TF
REVISION DATE:	08/12/2009

OPTIONAL
SCREENED PORCH

SHEET NO.
13 of 15

ATTIC VENTILATION

1488 SQ. FT. OF ATTIC / 300 = 4.96 SQ. FT. OF INLET AND OUTLET.

VENTILATION MAY BE REDUCED 50% WHEN VENTILATORS ARE USED AT LEAST 3'-0" ABOVE THE CORNICE VENTS.

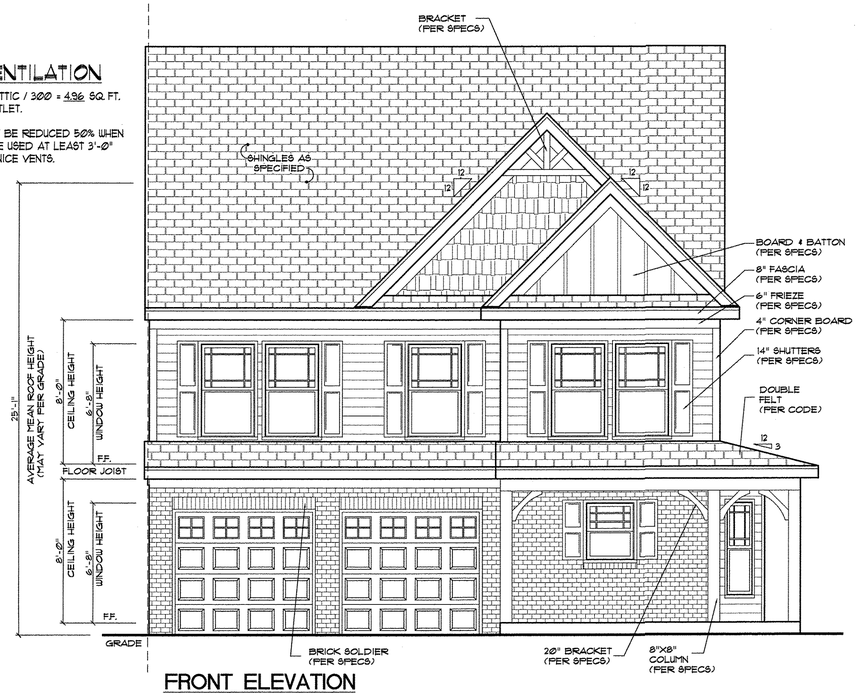

FRONT ELEVATION

SCALE: 1/4"=1'

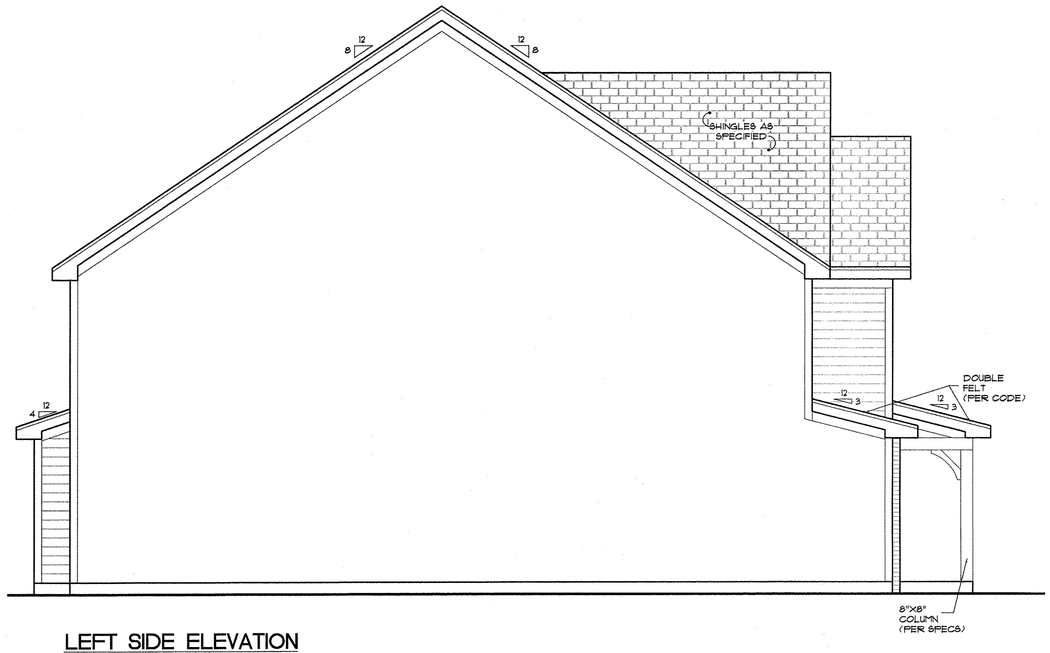

LEFT SIDE ELEVATION

SCALE: 1/4"=1'

RIGHT SIDE ELEVATION

SCALE: 1/4"=1'

REAR ELEVATION

SCALE: 1/4"=1'

www.frazierhomedesign.com
FRAZIER HOME DESIGN, LLC.
365 BARNHILL LANE
WAKE FOREST, NC 27587
O: (919)-342-3755 F: (919)-648-2503

BRADDOCK PARK ASSOCIATES, INC
"THE GASTON"

DATE:	06/16/2009
DRAWN BY:	TF
REVISION DATE:	08/12/2009

ELEVATIONS

SHEET NO. 14 of 15

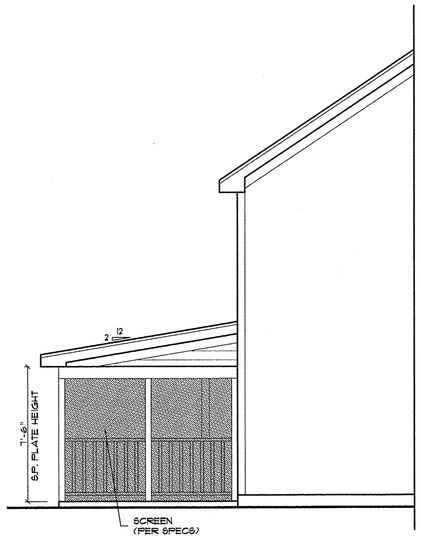

LEFT SIDE ELEVATION
SCREENED PORCH OPTION

SCALE: 1/4"=1'

REAR ELEVATION
SCREENED PORCH OPTION

SCALE: 1/4"=1'

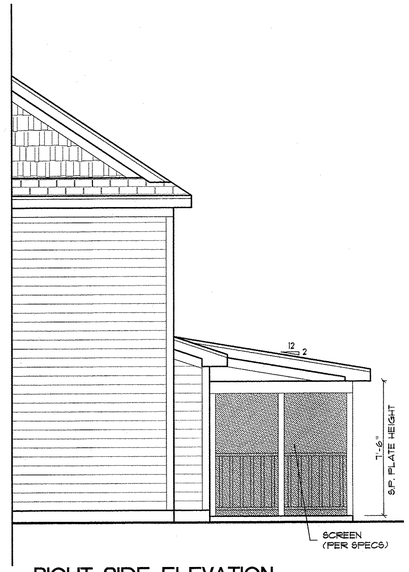

RIGHT SIDE ELEVATION
SCREENED PORCH OPTION

SCALE: 1/4"=1'

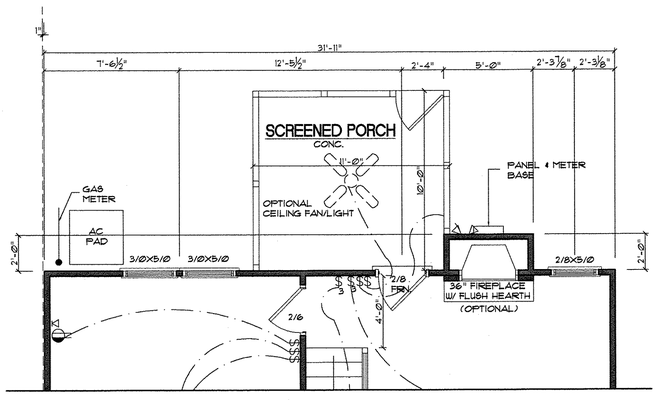

SCREENED PORCH OPTION

SCALE: 1/4"=1'

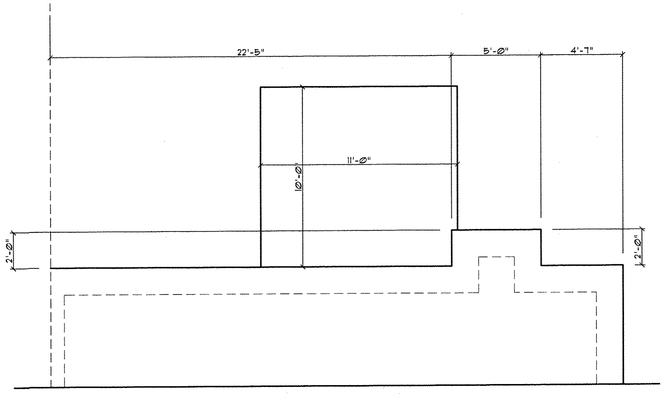

FOUNDATION
SCREENED PORCH OPTION

SCALE: 1/4"=1'

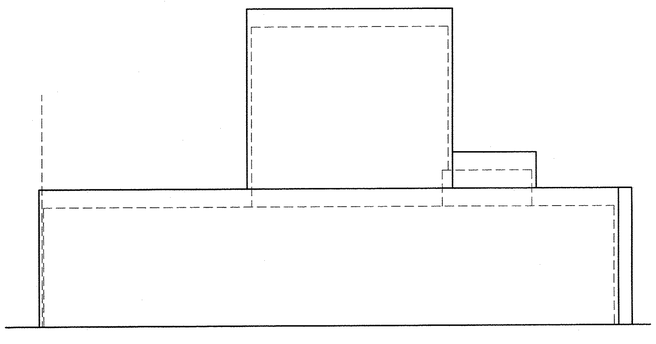

ROOF FRAMING
SCREENED PORCH OPTION

SCALE: 1/4"=1'

FRAZIER HOME DESIGN, LLC.
365 BARNHILL LANE
WAKE FOREST, NC 27587
O: (919)-342-3755 F: (919)-648-2503
www.frazierhomedesign.com

BRADDOCK PARK ASSOCIATES, INC

"THE GASTON"

DATE:	06/16/2009
DRAWN BY:	TF
REVISION DATE:	08/12/2009

OPTIONAL
SCREENED PORCH

SHEET NO.
15 of 15